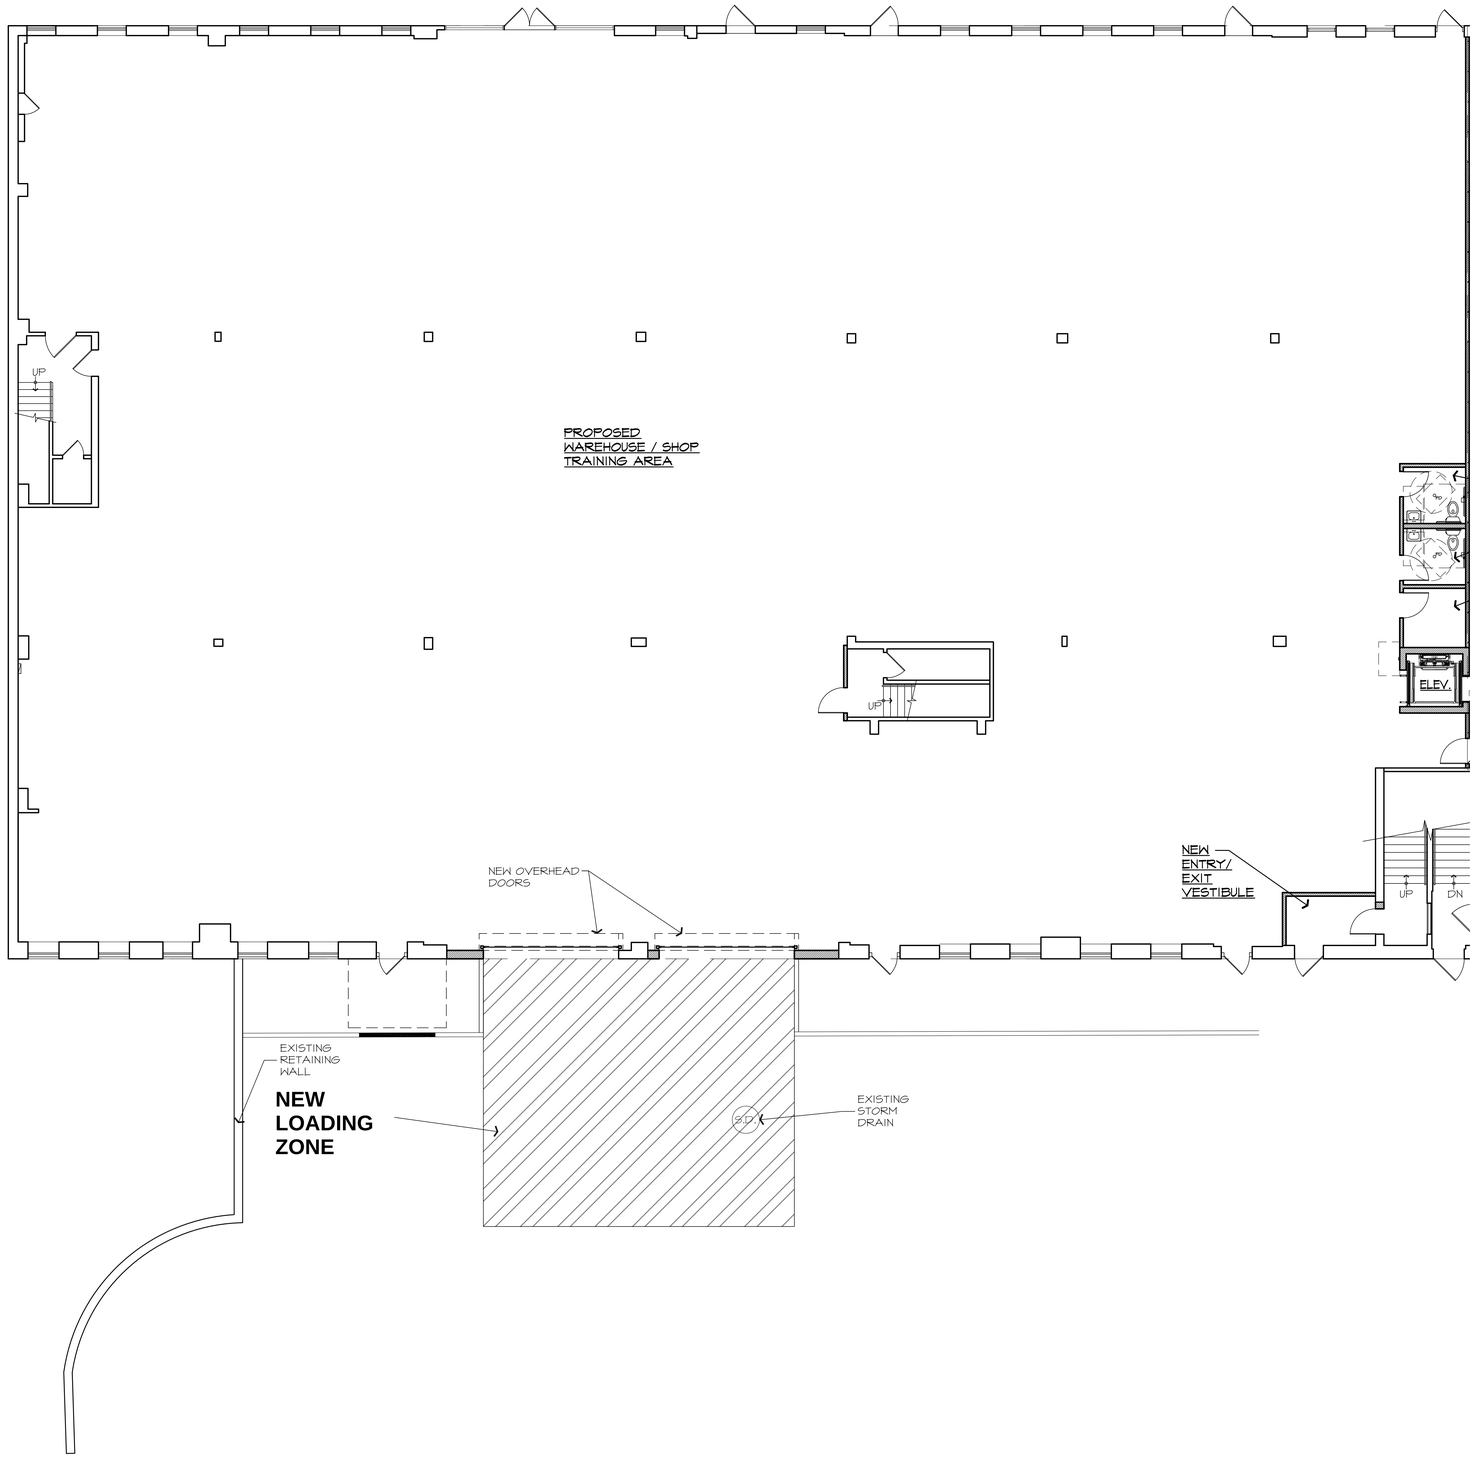



1 SK1C PROPOSED INTERMEDIATE LEVEL FLOOR PLAN

ENLARGED - NOT TO SCALE

COLORED AREAS

PROPOSED WAREHOUSE / SHOP TRAINING AREA

PROPOSED CLASSROOMS

NOTE:
NOT FOR CONSTRUCTION - FOR DEMONSTRATION PURPOSES ONLY


NOTE:
THIS SPACE PLAN AND ANY DIMENSIONS SHOWN ARE FOR REFERENCE ONLY AND ARE SUBJECT TO CHANGE BASED ON ACTUAL FIELD CONDITIONS

| NO. | DATE | REVISION |
|---|---|---|
| 2 | 9-21-23 | ISSUED FOR OWNER'S REVIEW |
| 1 | 7-12-23 | ISSUED FOR OWNER'S REVIEW |

| NO. | DATE | ISSUED |
|---|---|---|

OWNERSHIP OF DOCUMENTS
THESE DOCUMENTS, SPECIFICATIONS, AND THE IDEAS AND DESIGNS INCORPORATED HEREIN PREPARED BY THE ARCHITECT ARE INSTRUMENTS OF PROFESSIONAL SERVICES AND ARE THE SOLE PROPERTY OF LUIGI GILENO ARCHITECT PC AND ARE NOT TO BE USED, IN WHOLE OR IN PART, FOR ANY OTHER PROJECT OR PURPOSES, OR FOR THE COMPLETION OF THIS PROJECT BY OTHERS, WITHOUT THE WRITTEN AUTHORIZATION OF LUIGI GILENO ARCHITECT PC

KEY PLAN

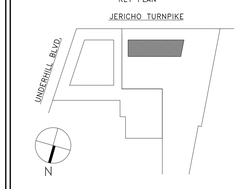



CONSULTANT

ARCHITECT
LUIGI GILENO
ARCHITECT PC
ARCHITECTURE PLANNING INTERIORS
URBAN & REGIONAL DESIGN
PROJECT MANAGEMENT
485 UNDERHILL BLVD. - SUITE 304 - SYOSSET, NY 11791
P: 516 921 4447 - F: 516 921 5557
EMAIL: LGARCHI@OPTONLINE.NET

PROJECT
EXISTING CONDITIONS
# 6801 JERICHO TURNPIKE
6801 JERICHO TURNPIKE,
SYOSSET, NY 11791

DRAWING TITLE
PROPOSED INTERMEDIATE FLOOR PLAN

| | |
|---|---|
| DATE: JULY 12, 2023 | DWN. BY: LG |
| JOB NO.: 23055 | SCALE: AS SHOWN |
| SEAL | DWG. No. SK-1C |

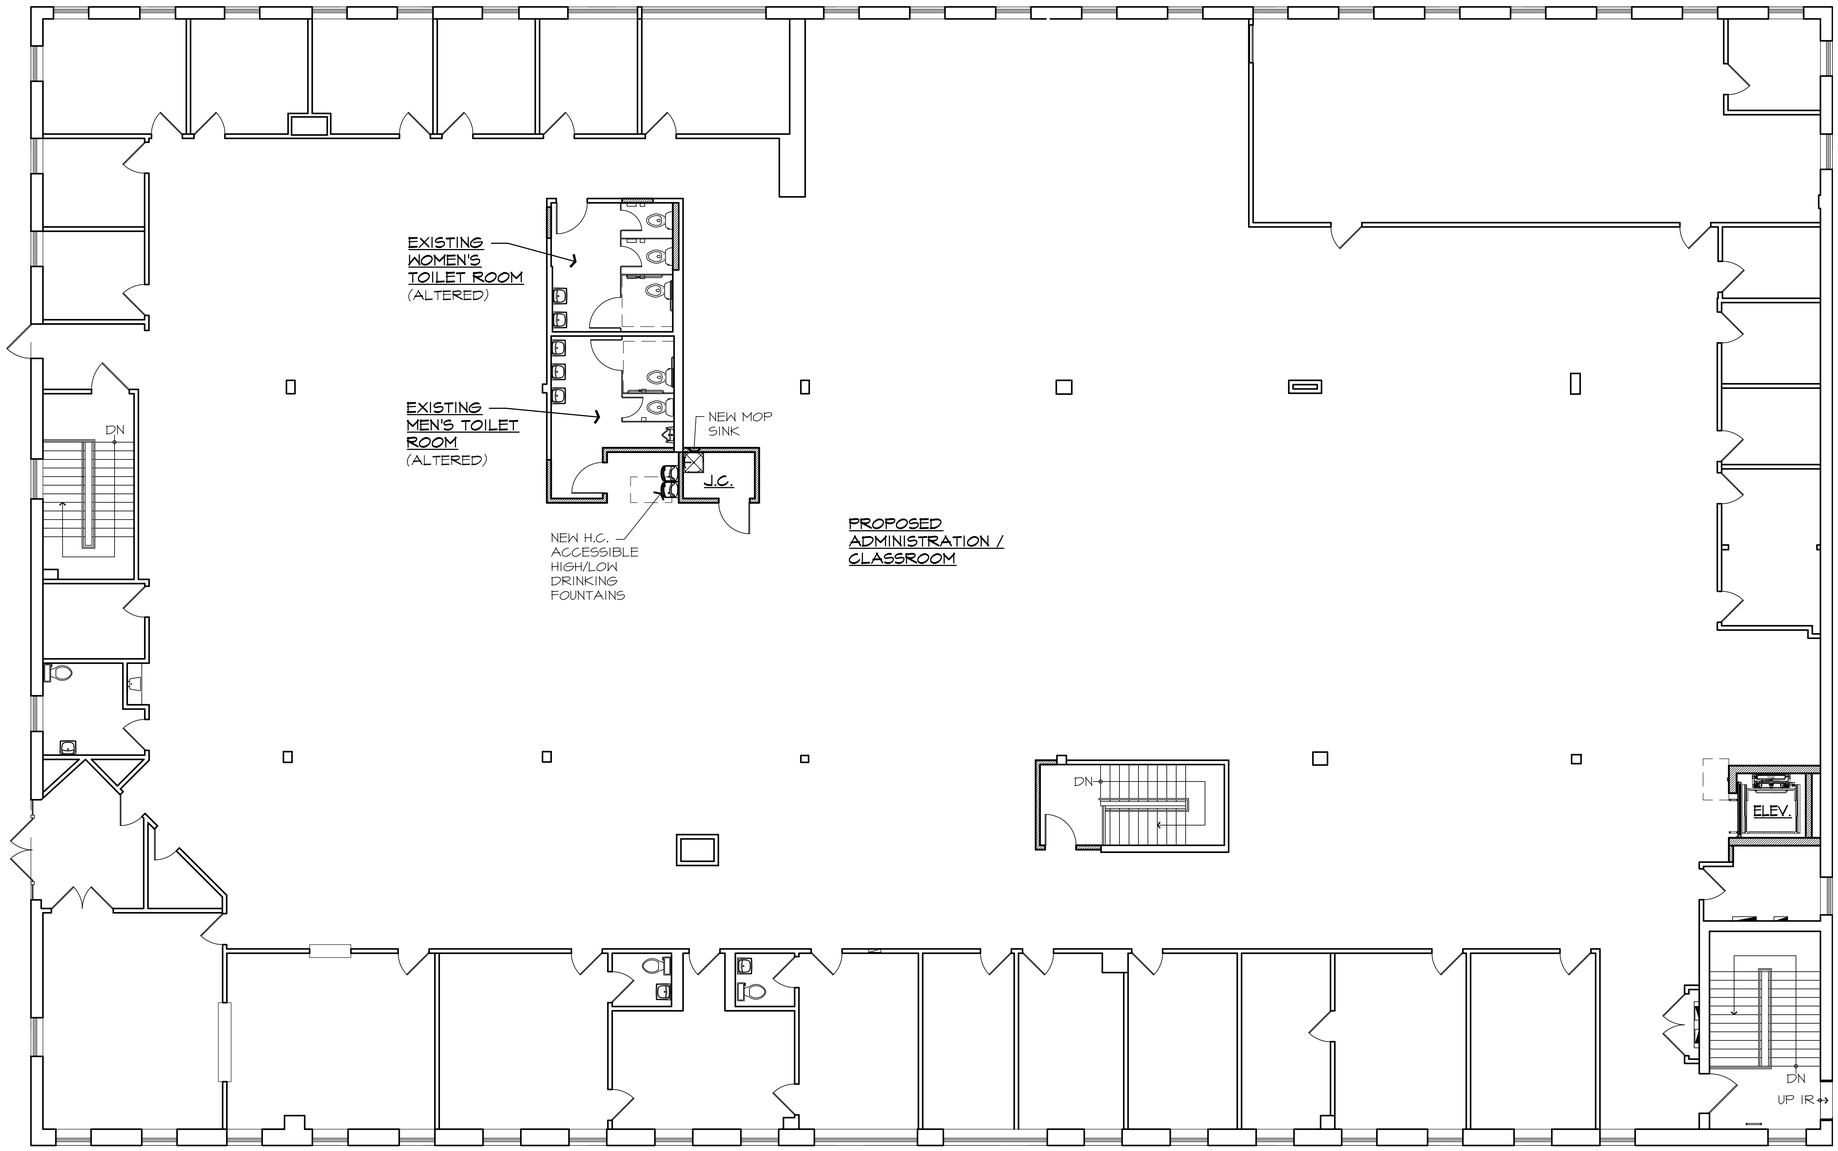


N

1 / SK1D PROPOSED UPPER LEVEL FLOOR PLAN

ENLARGED - NOT TO SCALE

COLORED AREAS

PROPOSED ADMINISTRATION / CLASSROOMS

NOTE:
NOT FOR CONSTRUCTION - FOR DEMONSTRATION PURPOSES ONLY

NOTE:
THIS SPACE PLAN AND ANY DIMENSIONS SHOWN ARE FOR REFERENCE ONLY AND ARE SUBJECT TO CHANGE BASED ON ACTUAL FIELD CONDITIONS


| NO. | DATE | REVISION |
|---|---|---|
| 2 | 9-21-23 | ISSUED FOR OWNER'S REVIEW |
| 1 | 7-12-23 | ISSUED FOR OWNER'S REVIEW |

| NO. | DATE | ISSUED |
|---|---|---|

OWNERSHIP OF DOCUMENTS
THESE DOCUMENTS, SPECIFICATIONS, AND THE IDEAS AND DESIGNS INCORPORATED HEREIN PREPARED BY THE ARCHITECT ARE INSTRUMENTS OF PROFESSIONAL SERVICES AND ARE THE SOLE PROPERTY OF LUIGI GILENO ARCHITECT PC AND ARE NOT TO BE USED, IN WHOLE OR IN PART, FOR ANY OTHER PROJECT OR PURPOSES, OR FOR THE COMPLETION OF THIS PROJECT BY OTHERS, WITHOUT THE WRITTEN AUTHORIZATION OF LUIGI GILENO ARCHITECT PC

KEY PLAN

JERICHO TURNPIKE

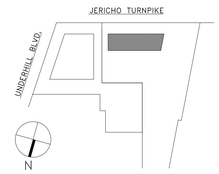


CONSULTANT

ARCHITECT
LUIGI GILENO ARCHITECT PC
ARCHITECTURE PLANNING INTERIORS
URBAN & REGIONAL DESIGN
PROJECT MANAGEMENT
485 UNDERHILL BLVD. - SUITE 304 - SYOSSET, NY 11791
P: 516 921 4447 - F: 516 921 5557
EMAIL: LGARCH@OPTONLINE.NET

PROJECT
EXISTING CONDITIONS
# 6801 JERICHO TURNPIKE
6801 JERICHO TURNPIKE,
SYOSSET, NY 11791

DRAWING TITLE
PROPOSED UPPER LEVEL FLOOR PLAN

| | |
|---|---|
| DATE: JULY 12, 2023 | DWN. BY: LG |
| JOB NO.: 23055 | SCALE: AS SHOWN |
| SEAL | DWG. No. SK-1D |