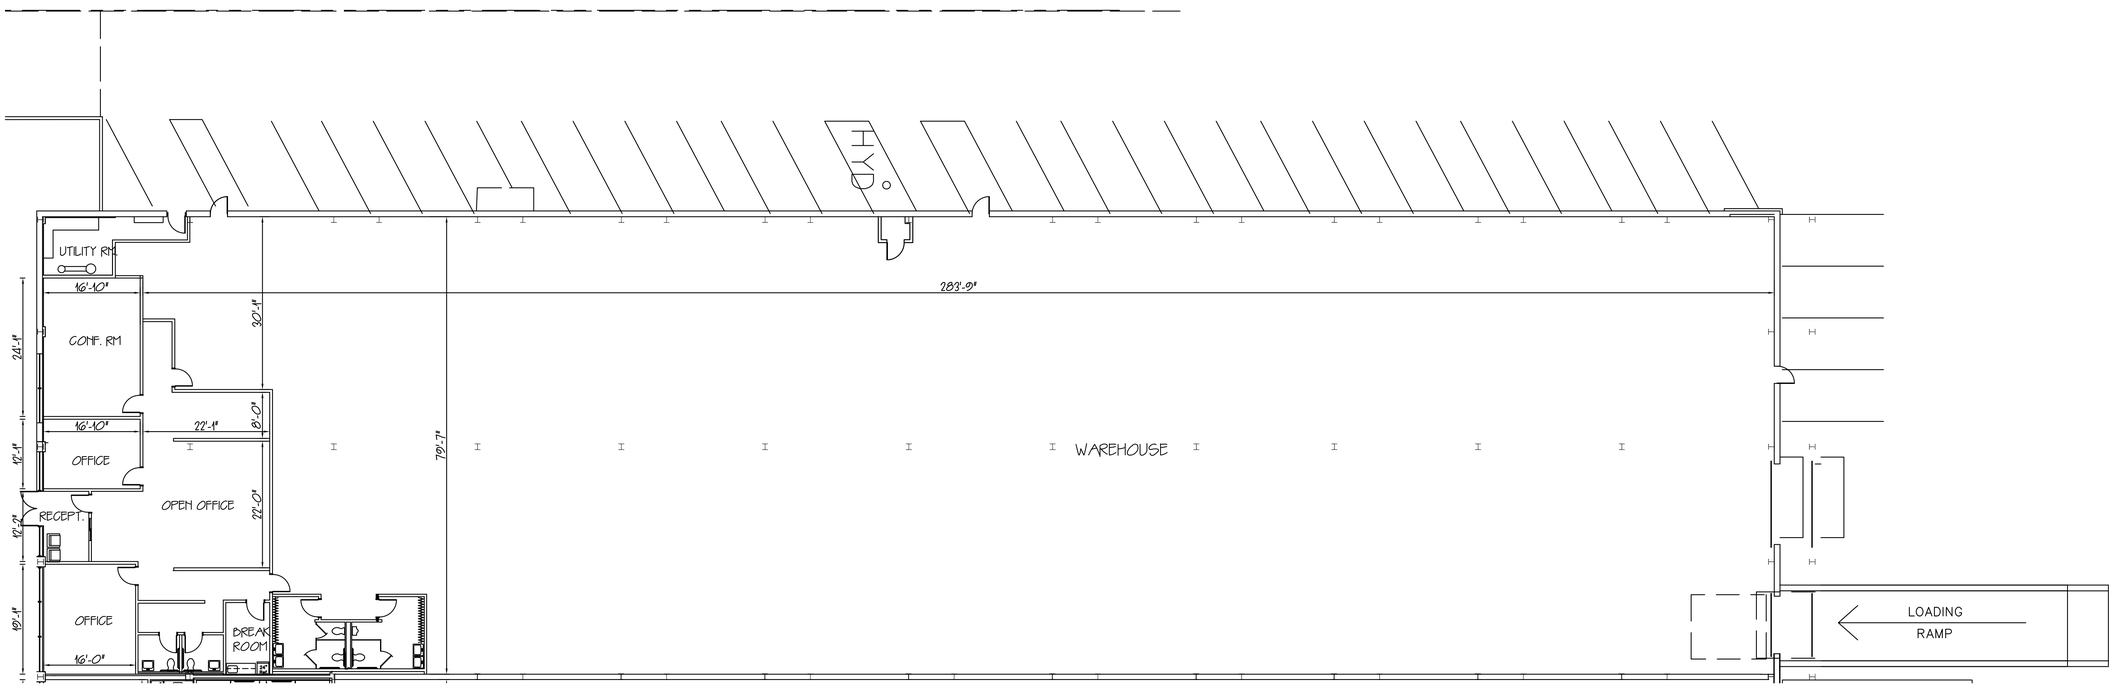

xx NOTE: ALL DIMENSIONS ARE APPROXIMATE, AND SUBJECT TO FIELD CONDITIONS.

1 EX-1 — PARTIAL 1ST FLR EXISTING PLAN
SCALE: 3/32"=1'-0"

David Shteierman, R.A.
architect, pc

DJ associates

32 Broadway, Suite 114 • New York, NY 10004
Tel: 212.968.7127 Fax: 212.968.7129 WWW.DJAPC.COM

DOB STAMP & SIGNATURE

DOB SCAN

ISSUE	DESCRIPTION	DATE

STAMP

STRUCTURAL ENGINEER

MEP ENGINEER

LONG ISLAND INDUSTRIAL
575 Underhill Boulevard
Suite 200
Syosset, NY 11791
www.longislandindustrial.com

PROJECT LOCATION:
280 DUFFY AVENUE
HICKSVILLE, NY

DOB APPLICATION #:

SECTION, BLOCK, LOT:

DRAWING TITLE:
PARTIAL EXISTING 1ST FLOOR PLAN

SCALE: AS NOTED	DWG. # EX-1
DATE: 6/1/2015	
DRAWN BY: RR	PROJECT # J1206-00
DRAWING # 1 OF 1	